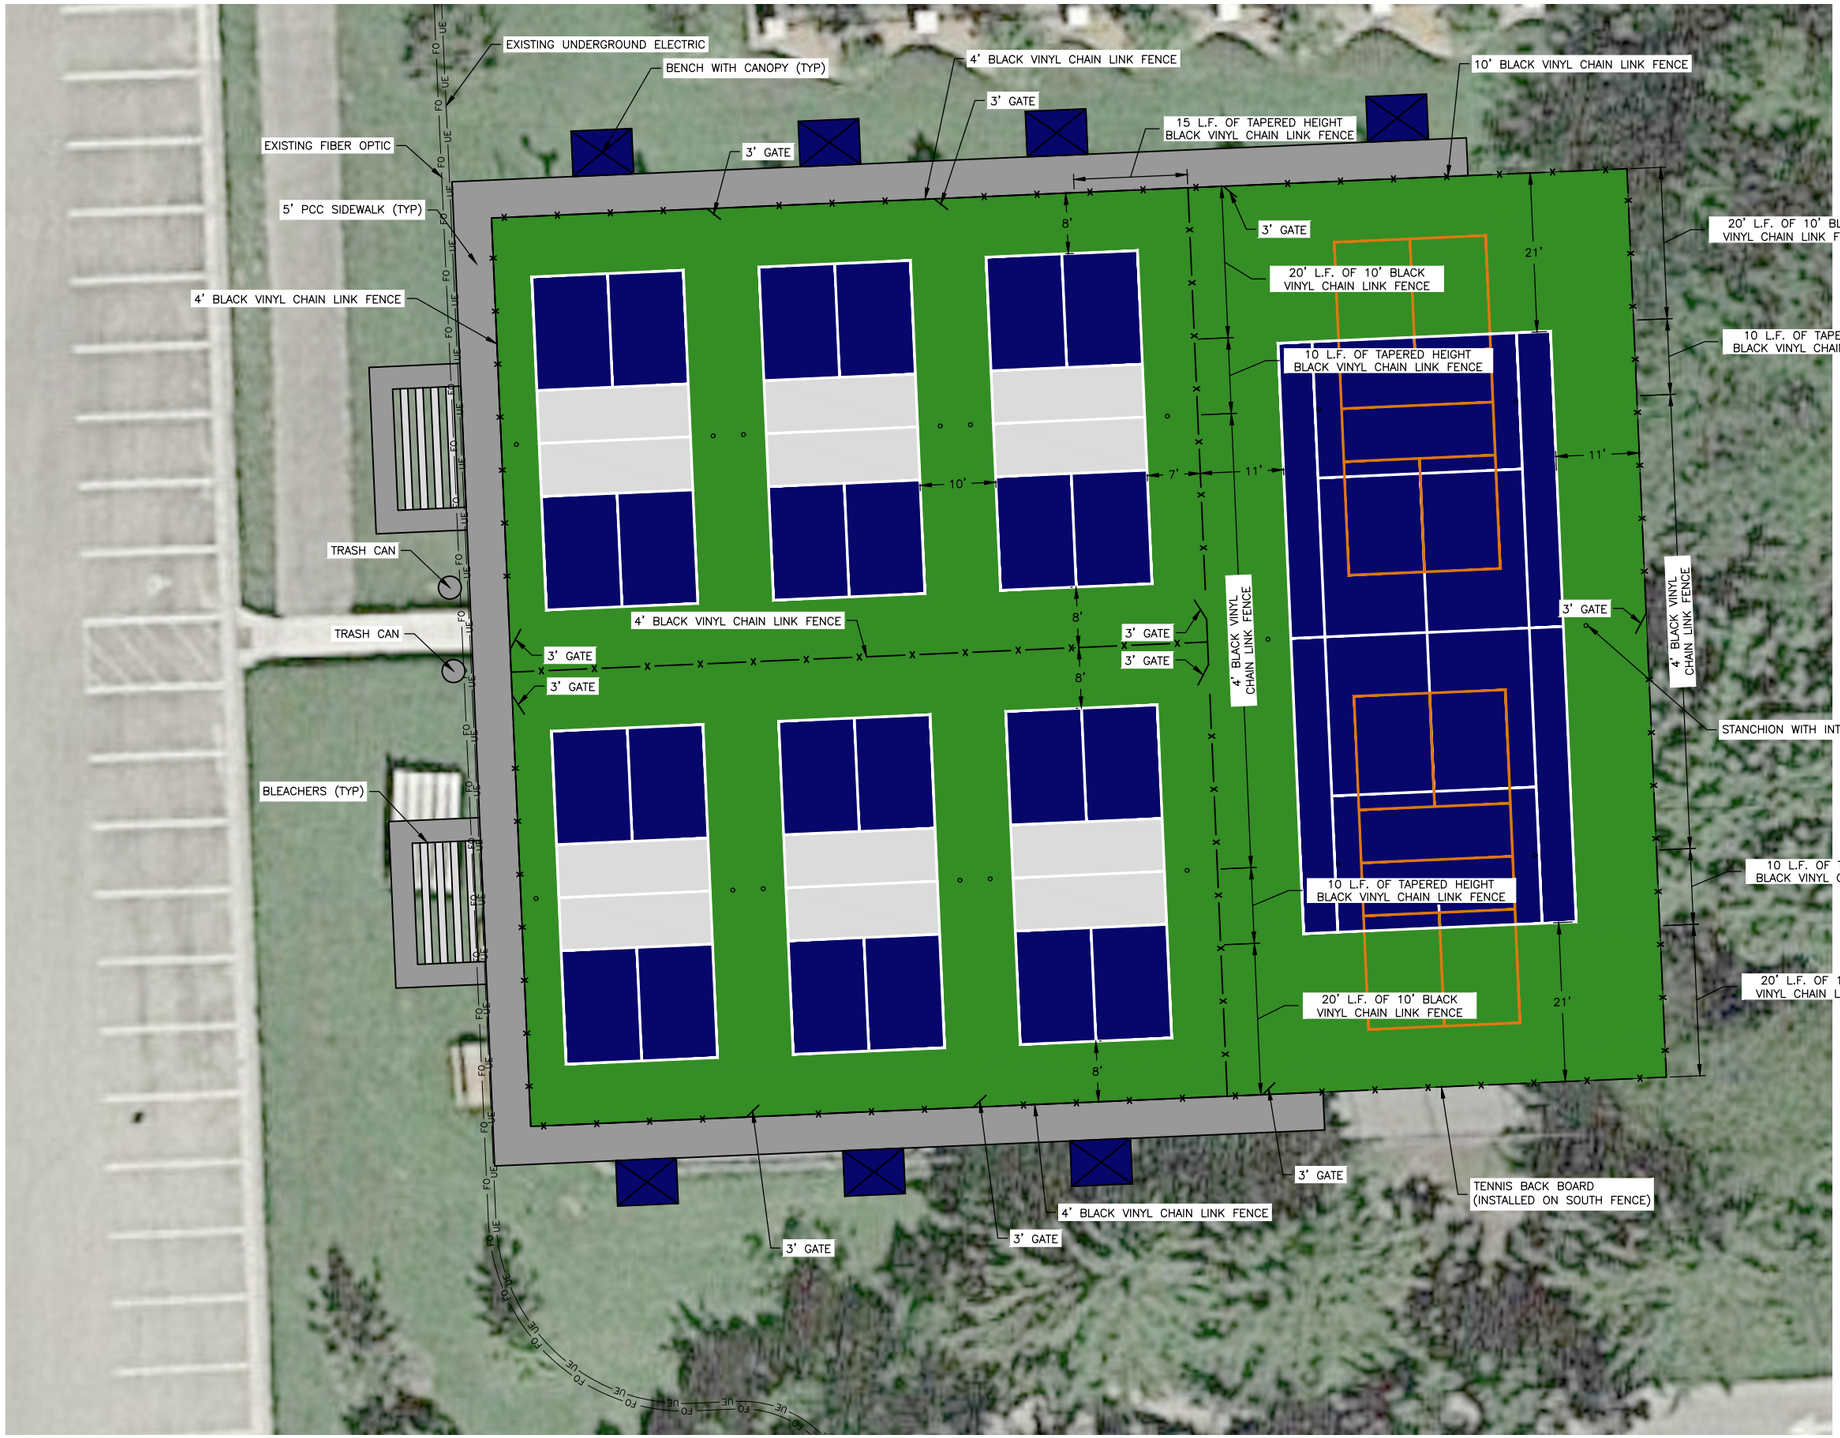

N
W E
S

10 0 10 20 30 FEET

PROPOSED CONCEPT 1

6 – 30' X 60' PICKLEBALL COURTS
1 – 60' x 120' COMBINATION COURT
(1 TENNIS & 2 PICKLEBALL)

FEHR GRAHAM
ENGINEERING & ENVIRONMENTAL
ILLINOIS DESIGN FIRM NO. 184–003525

ILLINOIS
IOWA
WISCONSIN

© 2020 FEHR GRAHAM

G:\C30\20\20-668\20-668 Design.dwg, Concept 1
PLOT DATE: 10/1/20

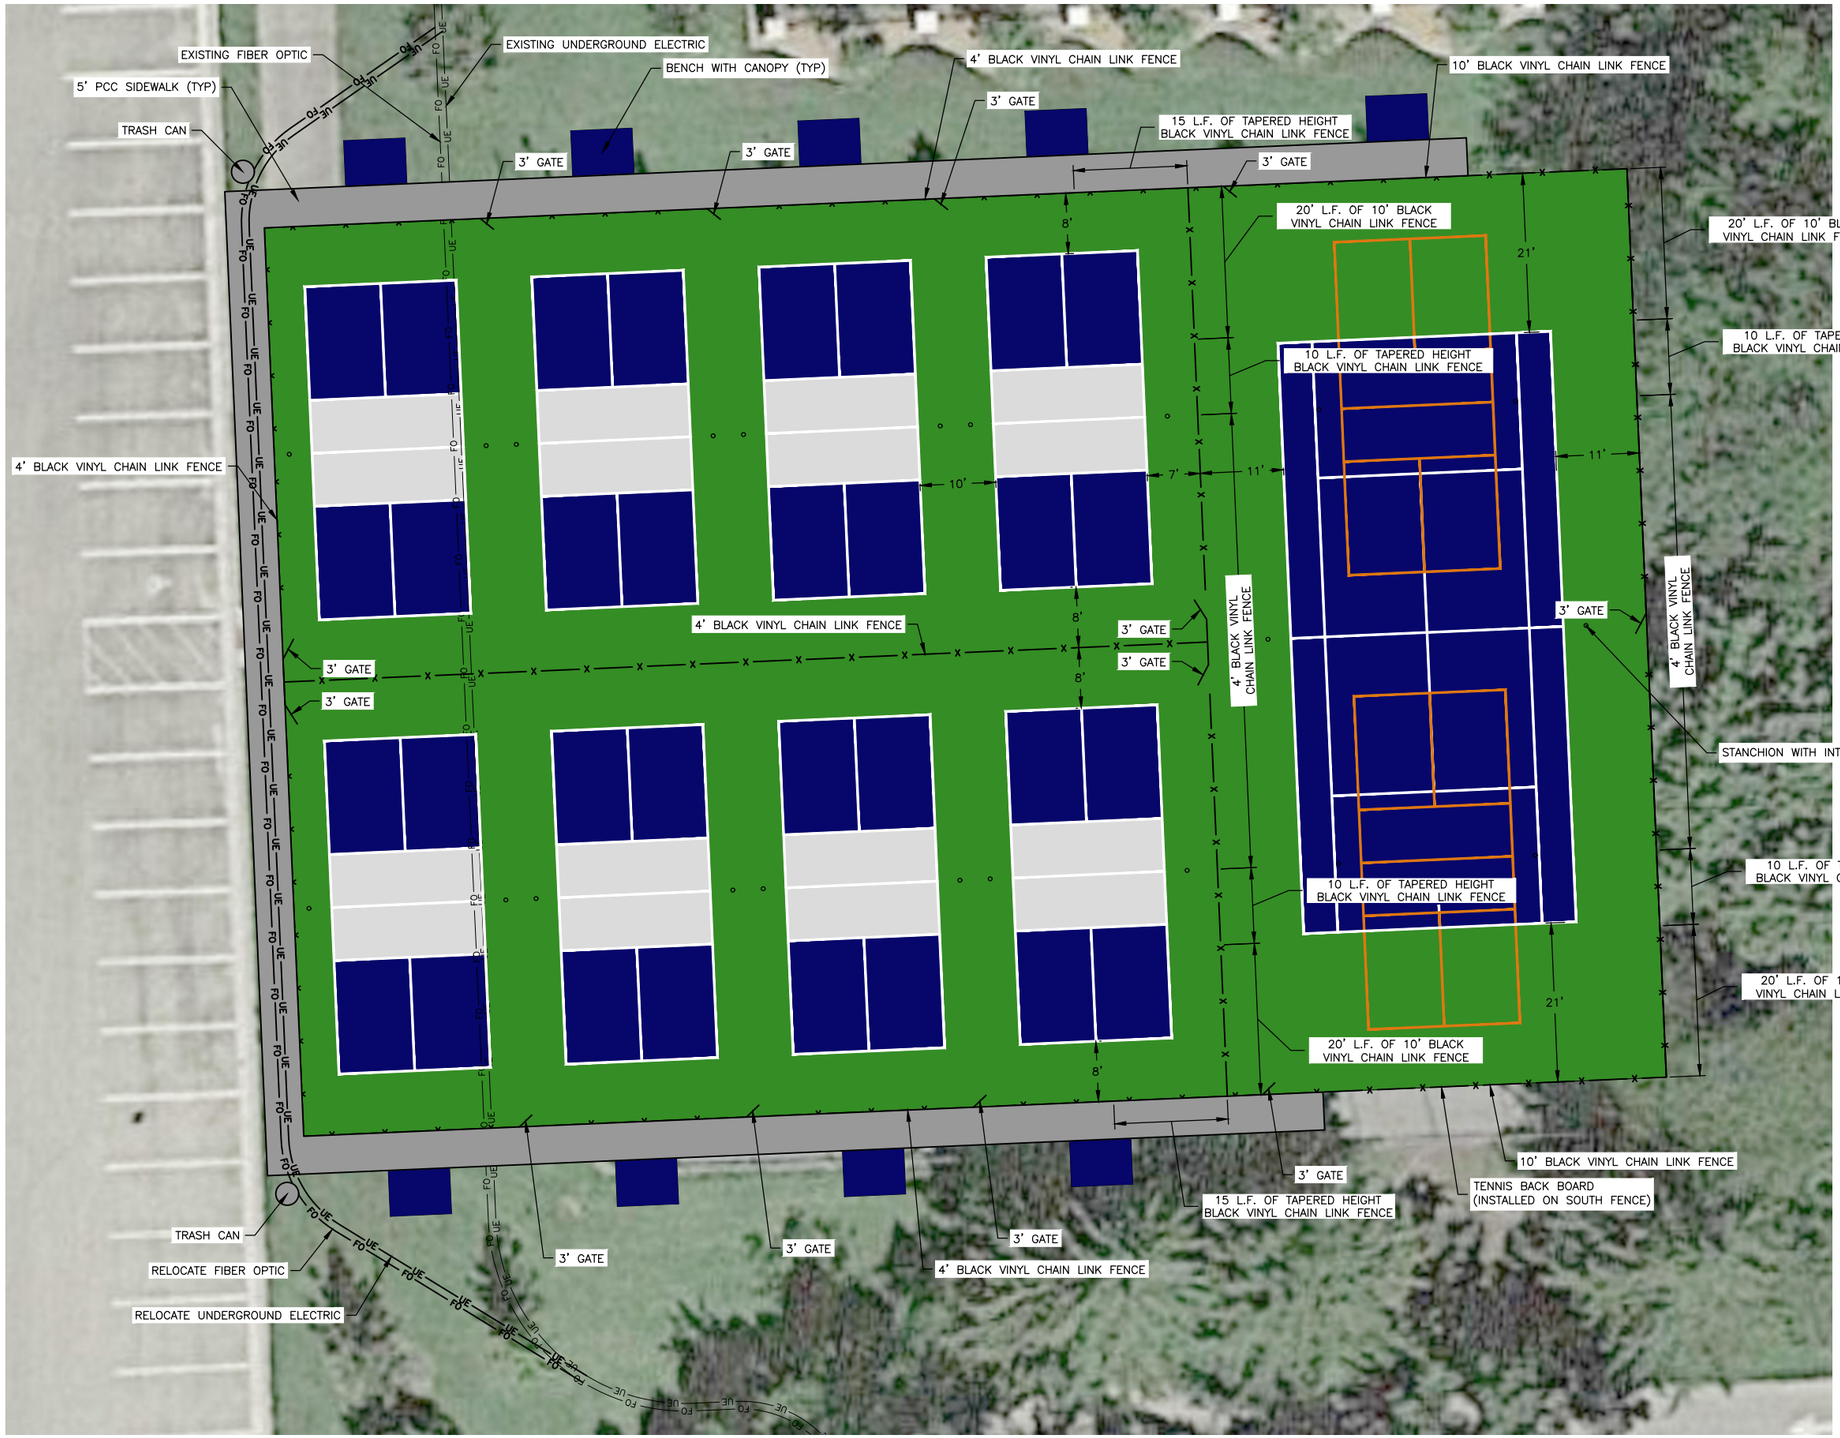

N
W E
S

10 0 10 20 30 FEET

PROPOSED CONCEPT 2

8 – 30' x 60' PICKLEBALL COURTS
1 – 60' x 120' COMBINATION COURT
(1 TENNIS & 2 PICKLEBALL)

FEHR GRAHAM
ENGINEERING & ENVIRONMENTAL
ILLINOIS DESIGN FIRM NO. 184-003525

ILLINOIS
IOWA
WISCONSIN

G:\C30\20\20-668\20-668 Design.dwg, Concept 2
PLOT DATE: 10/1/20

© 2020 FEHR GRAHAM